BRIDGE CODE	R.R. BRIDGE NO.	FED. ROAD DIST. NO.	STATE	PROJ. NO.	FISCAL YEAR	SHEET NO.	TOTAL SHEETS
X631	199	8	N.D.	MG-1-010 (05) 917		11	

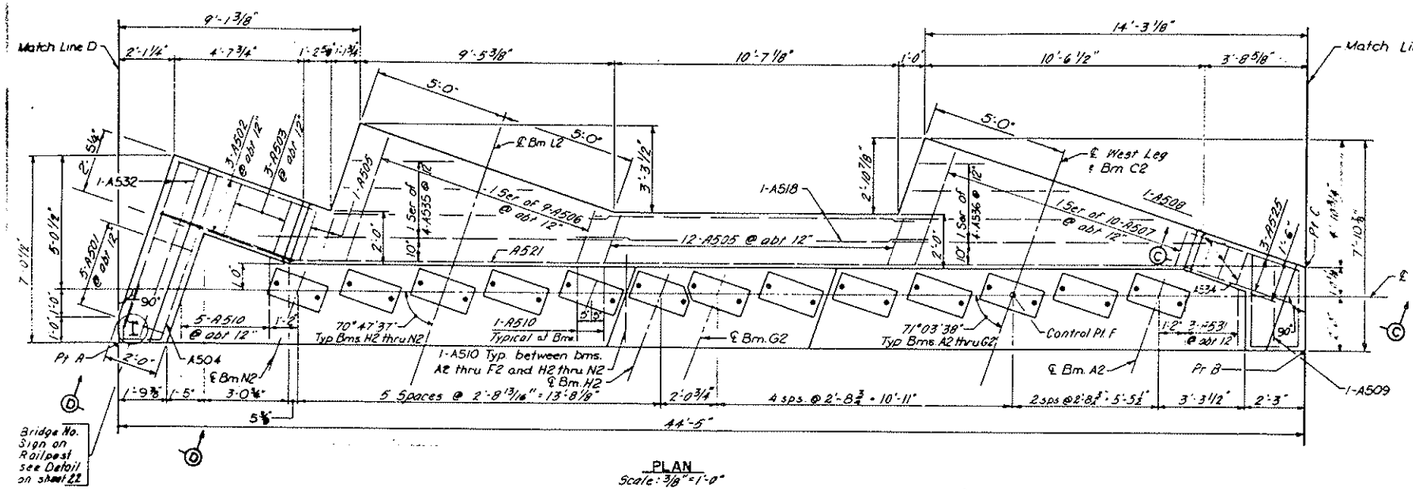

PLAN
Scale: 3/8"=1'-0"

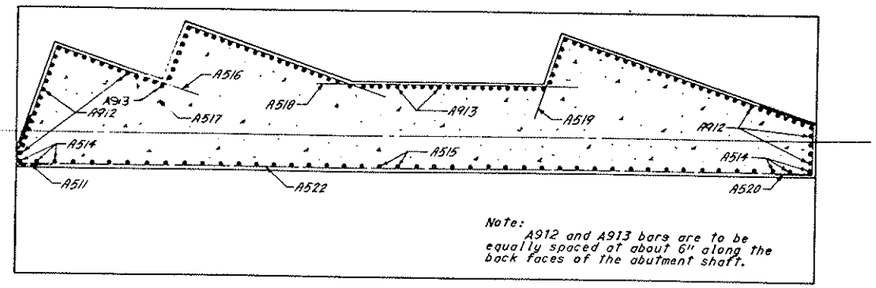

Note:
A912 and A913 bars are to be equally spaced at about 6" along the back faces of the abutment shaft.

SECTION A-A
Scale: 1/4"=1'-0"

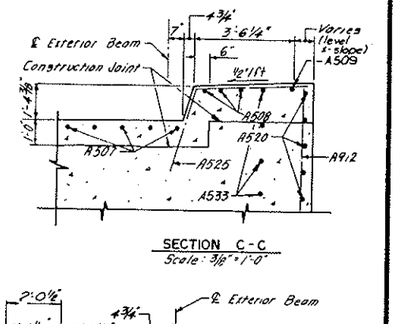

SECTION C-C
Scale: 3/16"=1'-0"

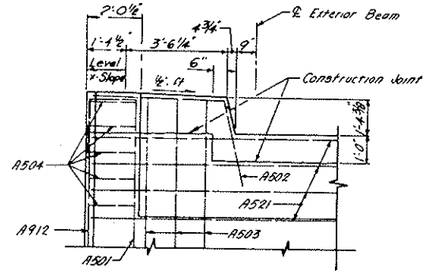

VIEW D-D
Scale: 3/16"=1'-0"

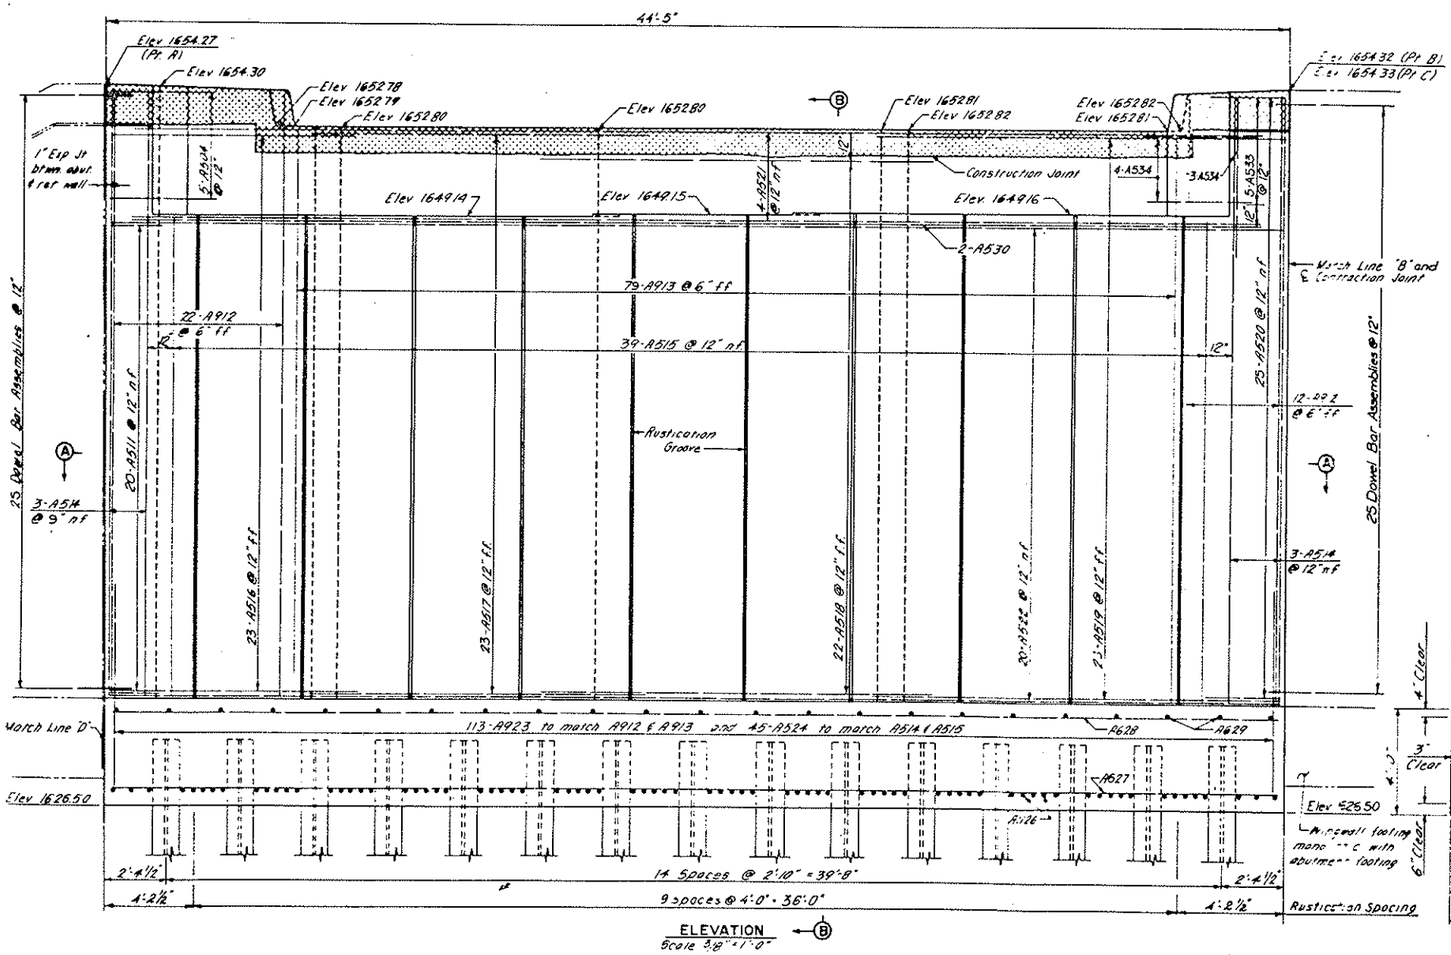

ELEVATION
Scale 3/8"=1'-0"

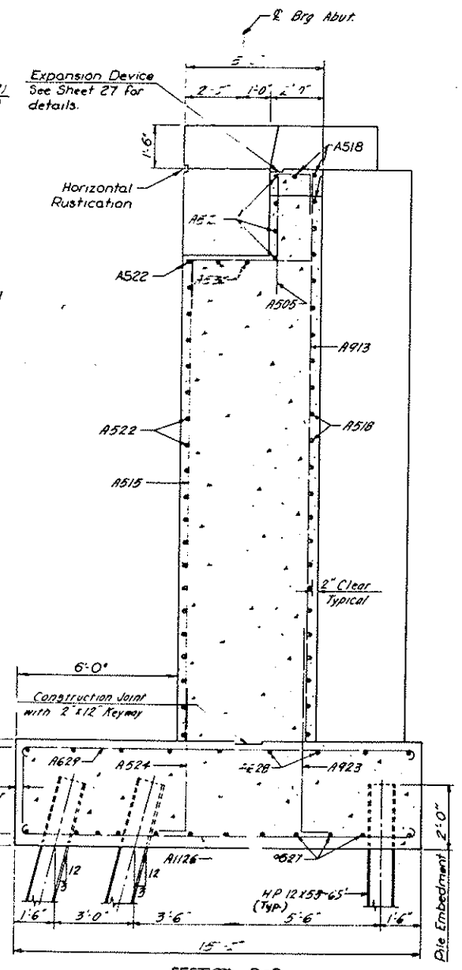

SECTION B-B
Scale 3/8"=1'-0"

QUANTITIES

ABUTMENT 3B DETAILS
(SHEET 1 OF 2)
BRIDGE B
BURLINGTON NORTHERN, INC.
RAILWAY UNDERPASSES

U.S. HIGHWAY NO. 10
MORTON COUNTY

10-916.95-21