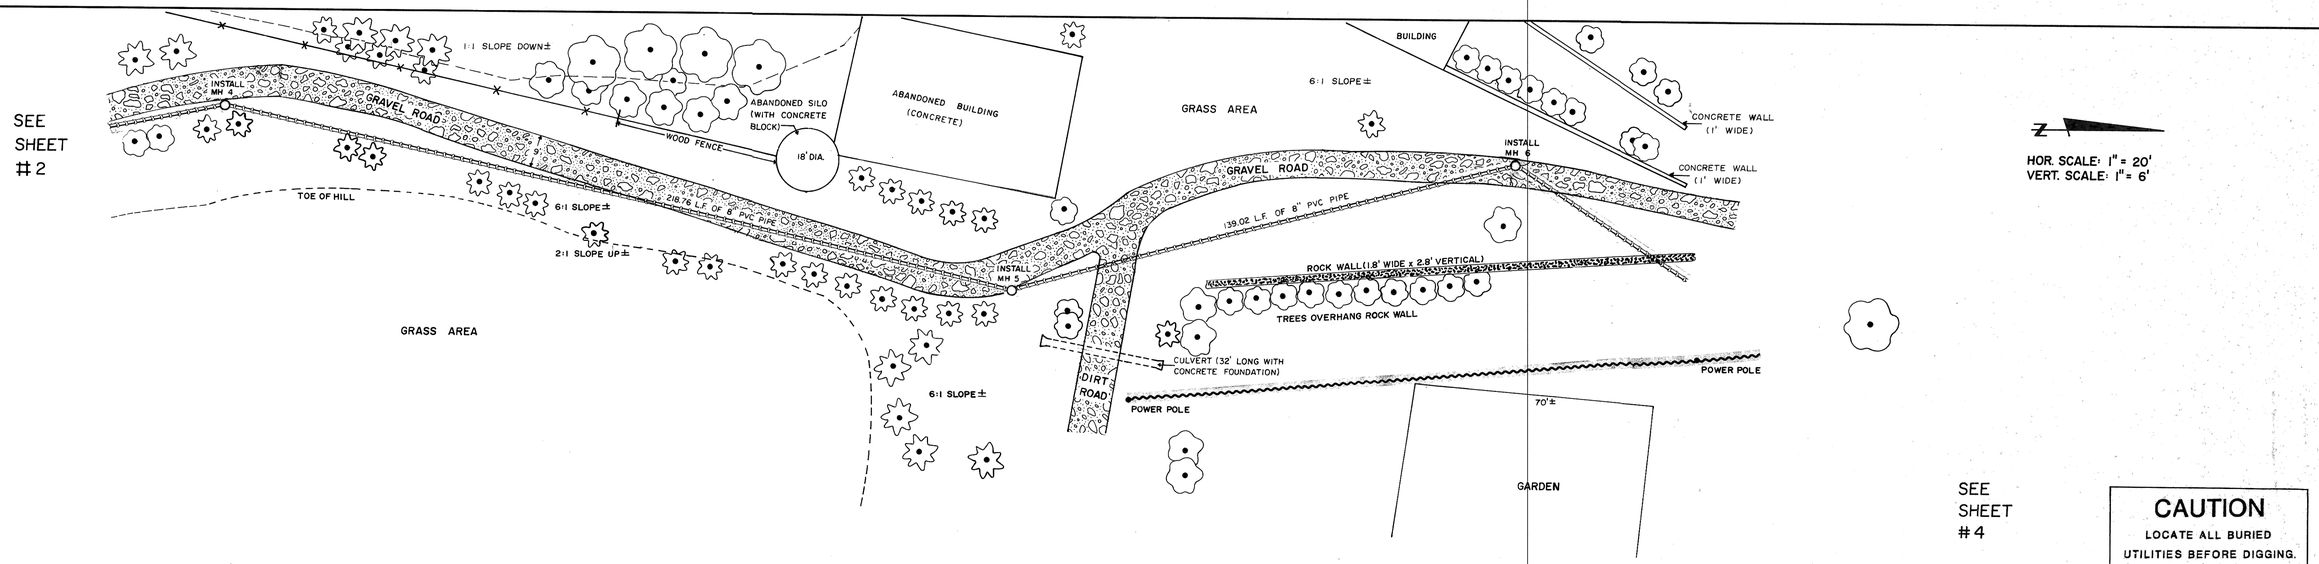

CAUTION
LOCATE ALL BURIED UTILITIES BEFORE DIGGING.
OVER HEAD POWER

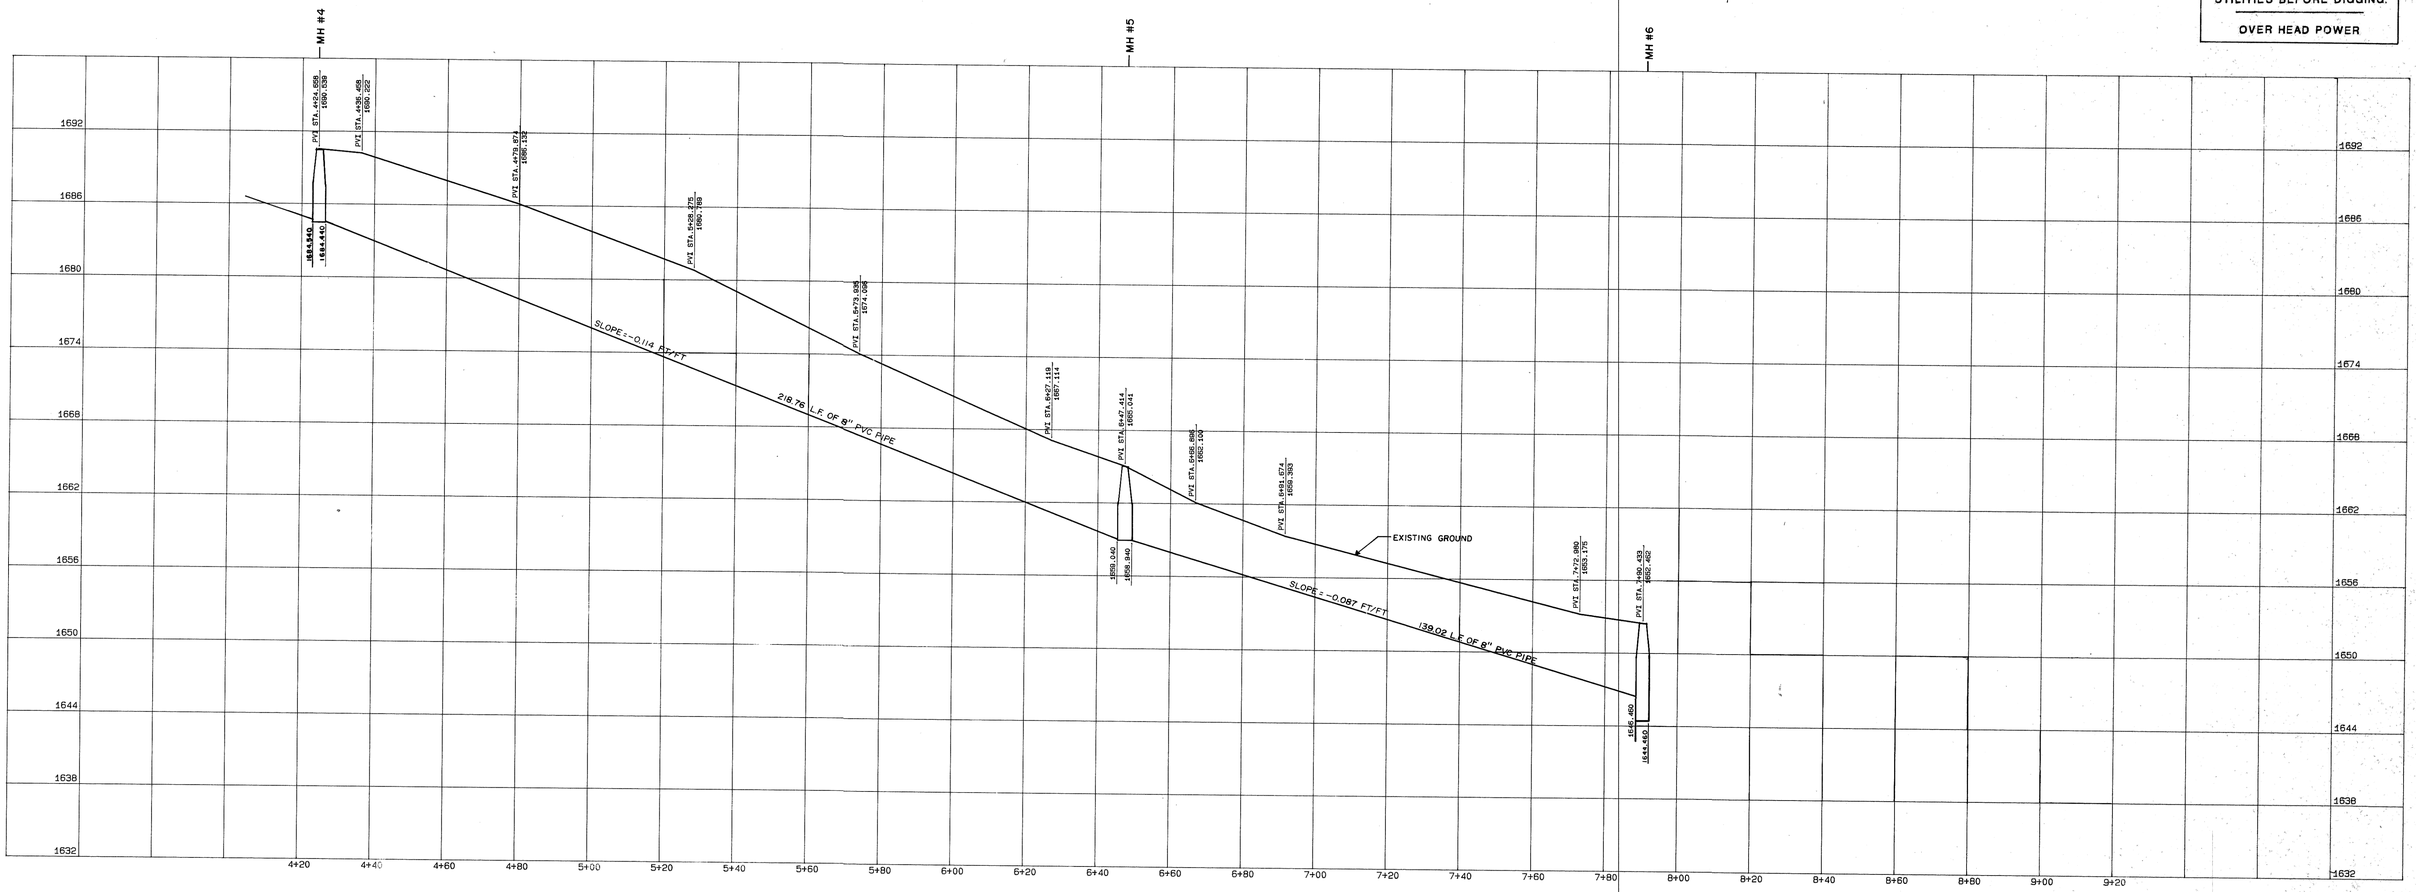

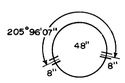

MANHOLE NO. 4

TOP OF CASTING	1690.54
N.E. INVERT	1684.44
S.E. INVERT	1684.54
TOTAL DEPTH	6.10'

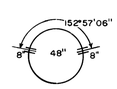

MANHOLE NO. 5

TOP OF CASTING	1665.04
NW INVERT	1658.94
S.W. INVERT	1659.04
TOTAL DEPTH	6.10'

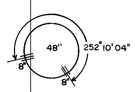

DROP MANHOLE NO. 6

TOP OF CASTING	1652.46
N.E. INVERT	1644.46
S.E. INVERT	1646.46
TOTAL DEPTH	8.00'

MANHOLE NO. 4 TO MANHOLE NO. 6

RONALD W. MANCHESTER REGISTERED PROFESSIONAL P.E. 3265 ENGINEER NORTH DAKOTA

PROJECT NO.	1089
DATE	7-91

TOMAN ENGINEERING COMPANY
CONSULTING CIVIL & ENVIRONMENTAL ENGINEERS

PLAN & PROFILE SHEET

SHEET 3 OF 7